NOTE

TM to be switched to suit on-going works.

NOTE

Access to be closed once workforce have entered the closure.

NOTE

Access to properties to be maintained.

NOTE

Pedestrians to be managed on site.

NOTE

Access / Egress to be managed on site.

ROAD CLOSURE :

NOTES

1 All traffic signs shall comply with Chapter 8 of the Traffic Signs Manual
2 All traffic management equipment shall be provided by the Contractor, unless otherwise specified.
3 All signs shall be positioned so as not to be obscured by any other objects and shall not obstruct any other sign, permanent or temporary as much as is reasonably practicable.
4 All traffic signs shall meet the reflectorisation requirements of BS 873 : Part 6 : 1983, Table 1.
5 Works Access/Egress to be positioned to suit ongoing works.

NOTE

Diversion to be driven prior to the road closure being installed.

Plans for any road closure should be discussed by the designer with the police and any relevant Highways Authorities, if traffic is being diverted on to their network.

USRN: 47304695

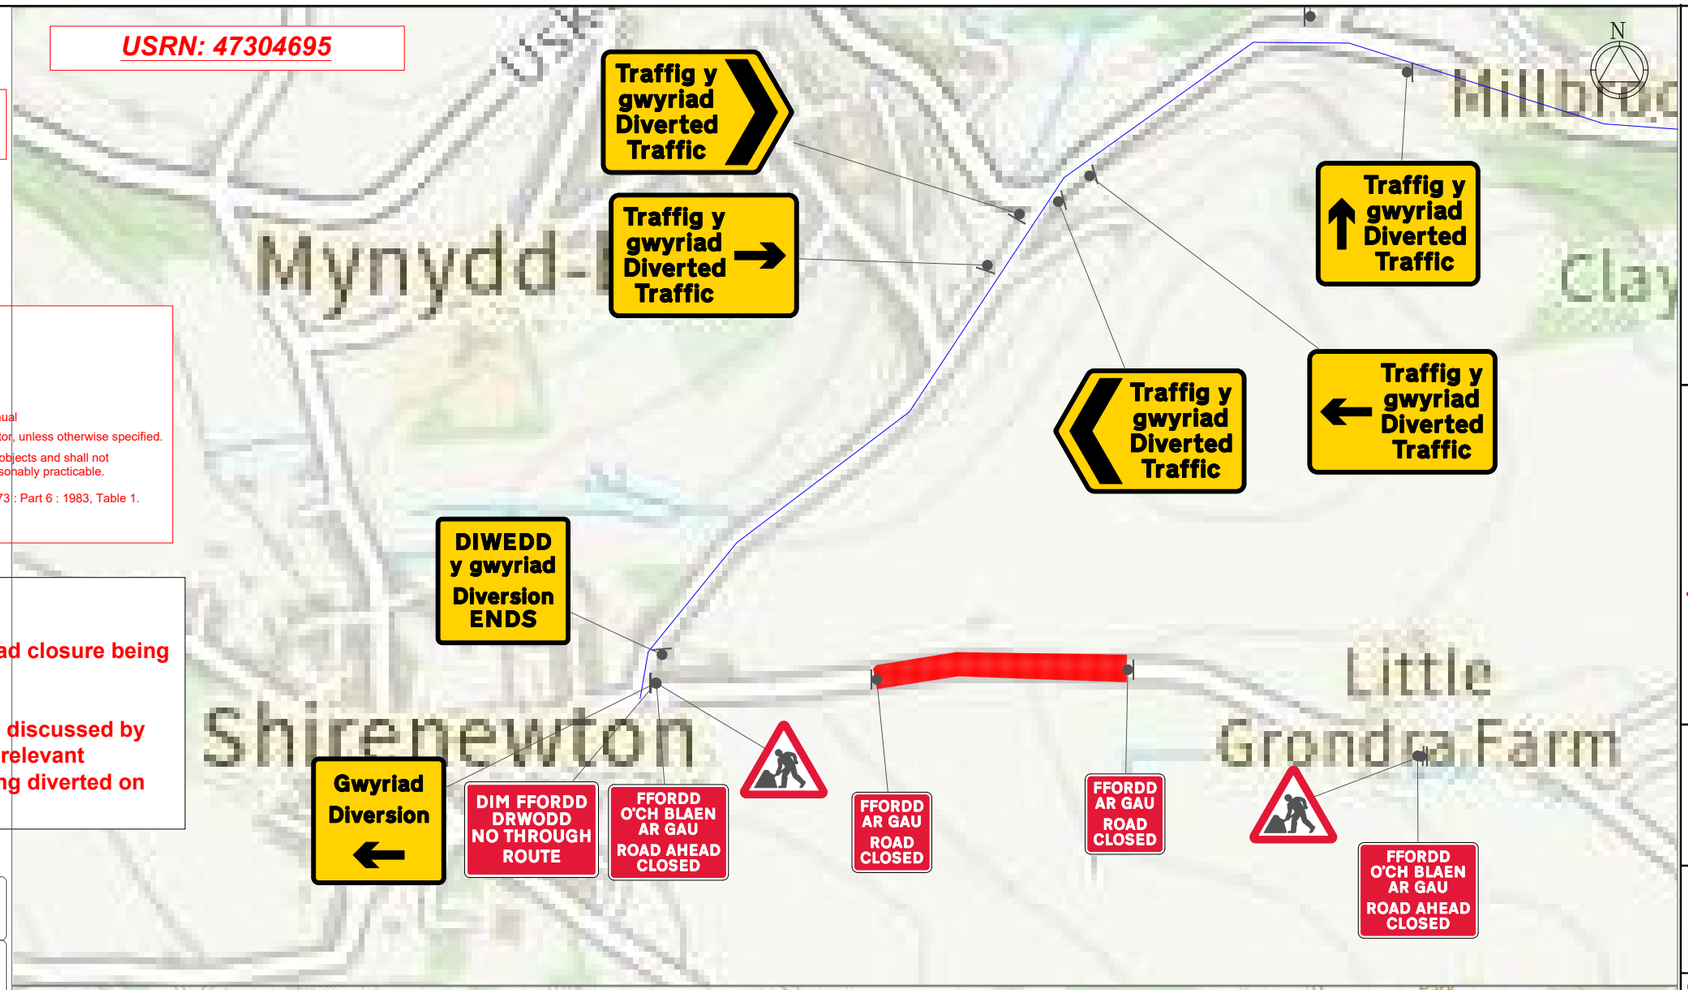

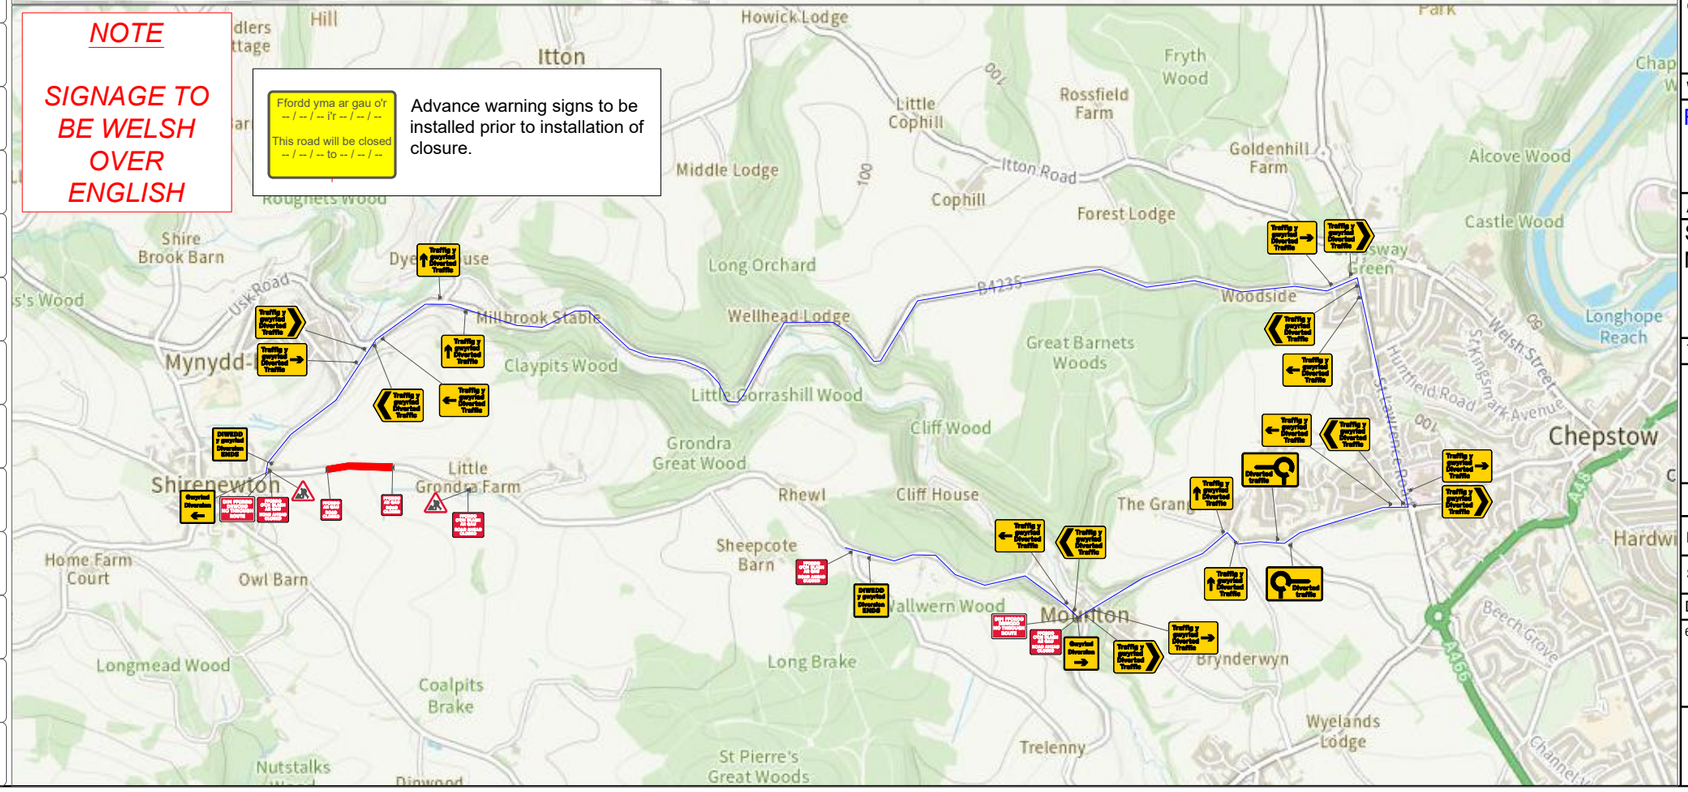

NOTE

SIGNAGE TO BE WELSH OVER ENGLISH

Ffordd yma ar gau o'r -- / -- / -- i'r -- / -- / --
This road will be closed -- / -- / -- to -- / -- / --

Advance warning signs to be installed prior to installation of closure.

Qty: 2 Ref: 13.9 Schedule 13-9 : Temporary Information	DIM FFORDD DRWODD NO THROUGH ROUTE
Qty: 1 Ref: 2702 Diversion	Gwyriad Diversion
Qty: 1 Ref: 2702 Diversion	Gwyriad Diversion
Qty: 2 Ref: 2702 Diversion Ends	DIWEDD y gwyriad Diversion ENDS
Qty: 4 Ref: 2703 Diverted traffic	Traffig y gwyriad Diverted Traffic
Qty: 4 Ref: 2703 Diverted traffic	Traffig y gwyriad Diverted Traffic
Qty: 4 Ref: 2703 Diverted traffic	Traffig y gwyriad Diverted Traffic
Qty: 4 Ref: 2704 Diverted traffic	Traffig y gwyriad Diverted Traffic
Qty: 4 Ref: 2704 Diverted traffic	Traffig y gwyriad Diverted Traffic
Qty: 1 Ref: 2706 Roundabout ahead leading to temporary diversion route	Diverted traffic
Qty: 1 Ref: 2706 Roundabout ahead leading to temporary diversion route	Diverted traffic
Qty: 2 Ref: 7001 Road works ahead	
Qty: 2 Ref: 7010.1 Nature of temporary hazard ahead - Road Closed	FFORDD AR GAU ROAD CLOSED
Qty: 4 Ref: 7010.1 Nature of temporary hazard ahead - Road Ahead Closed	FFORDD O'CH BLAEN AR GAU ROAD AHEAD CLOSED

KEY

- Pedestrian Barrier
- Cone
- Sign
- Portable traffic signal
- Work area
- Closed area
- Safety Zone
- Diversion Route
- Pedestrian Route
- 1 Traffic signal phase
- Pedestrian ramp (Fixed to ground)
- TM Operative
- Marshal
- No Parking Cones
- Temporary Pedestrian Crossing

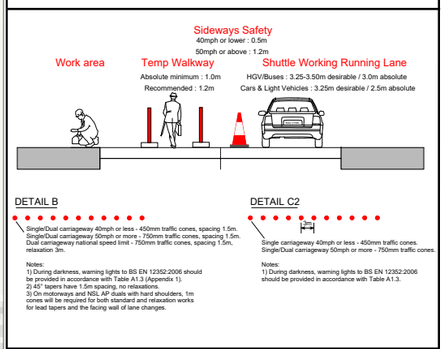

Click Pin and Map for Google Maps link
EASTINGS & NORTHINGS:

348321 , 193710

MJ Quinn

Client

openreach

Works Description

REPLACE POLE

Address

Shirenewton, Monmouthshire, Wales, NP16 6AG, United Kingdom

TM Type

36 SIGNS
ROAD CLOSURE

Design: CDC	Drawn: CDC	Chkd: S.DECOURCY
Date: 10/02/26	Date: 10/02/26	Date: 10/02/26
Scale: NTS	Status: DRAFT	Revision: N/A

Drawing No

67-1900-0009968-WGQNLW3F-Shirenewton-51-2000-056

Road Speed 50