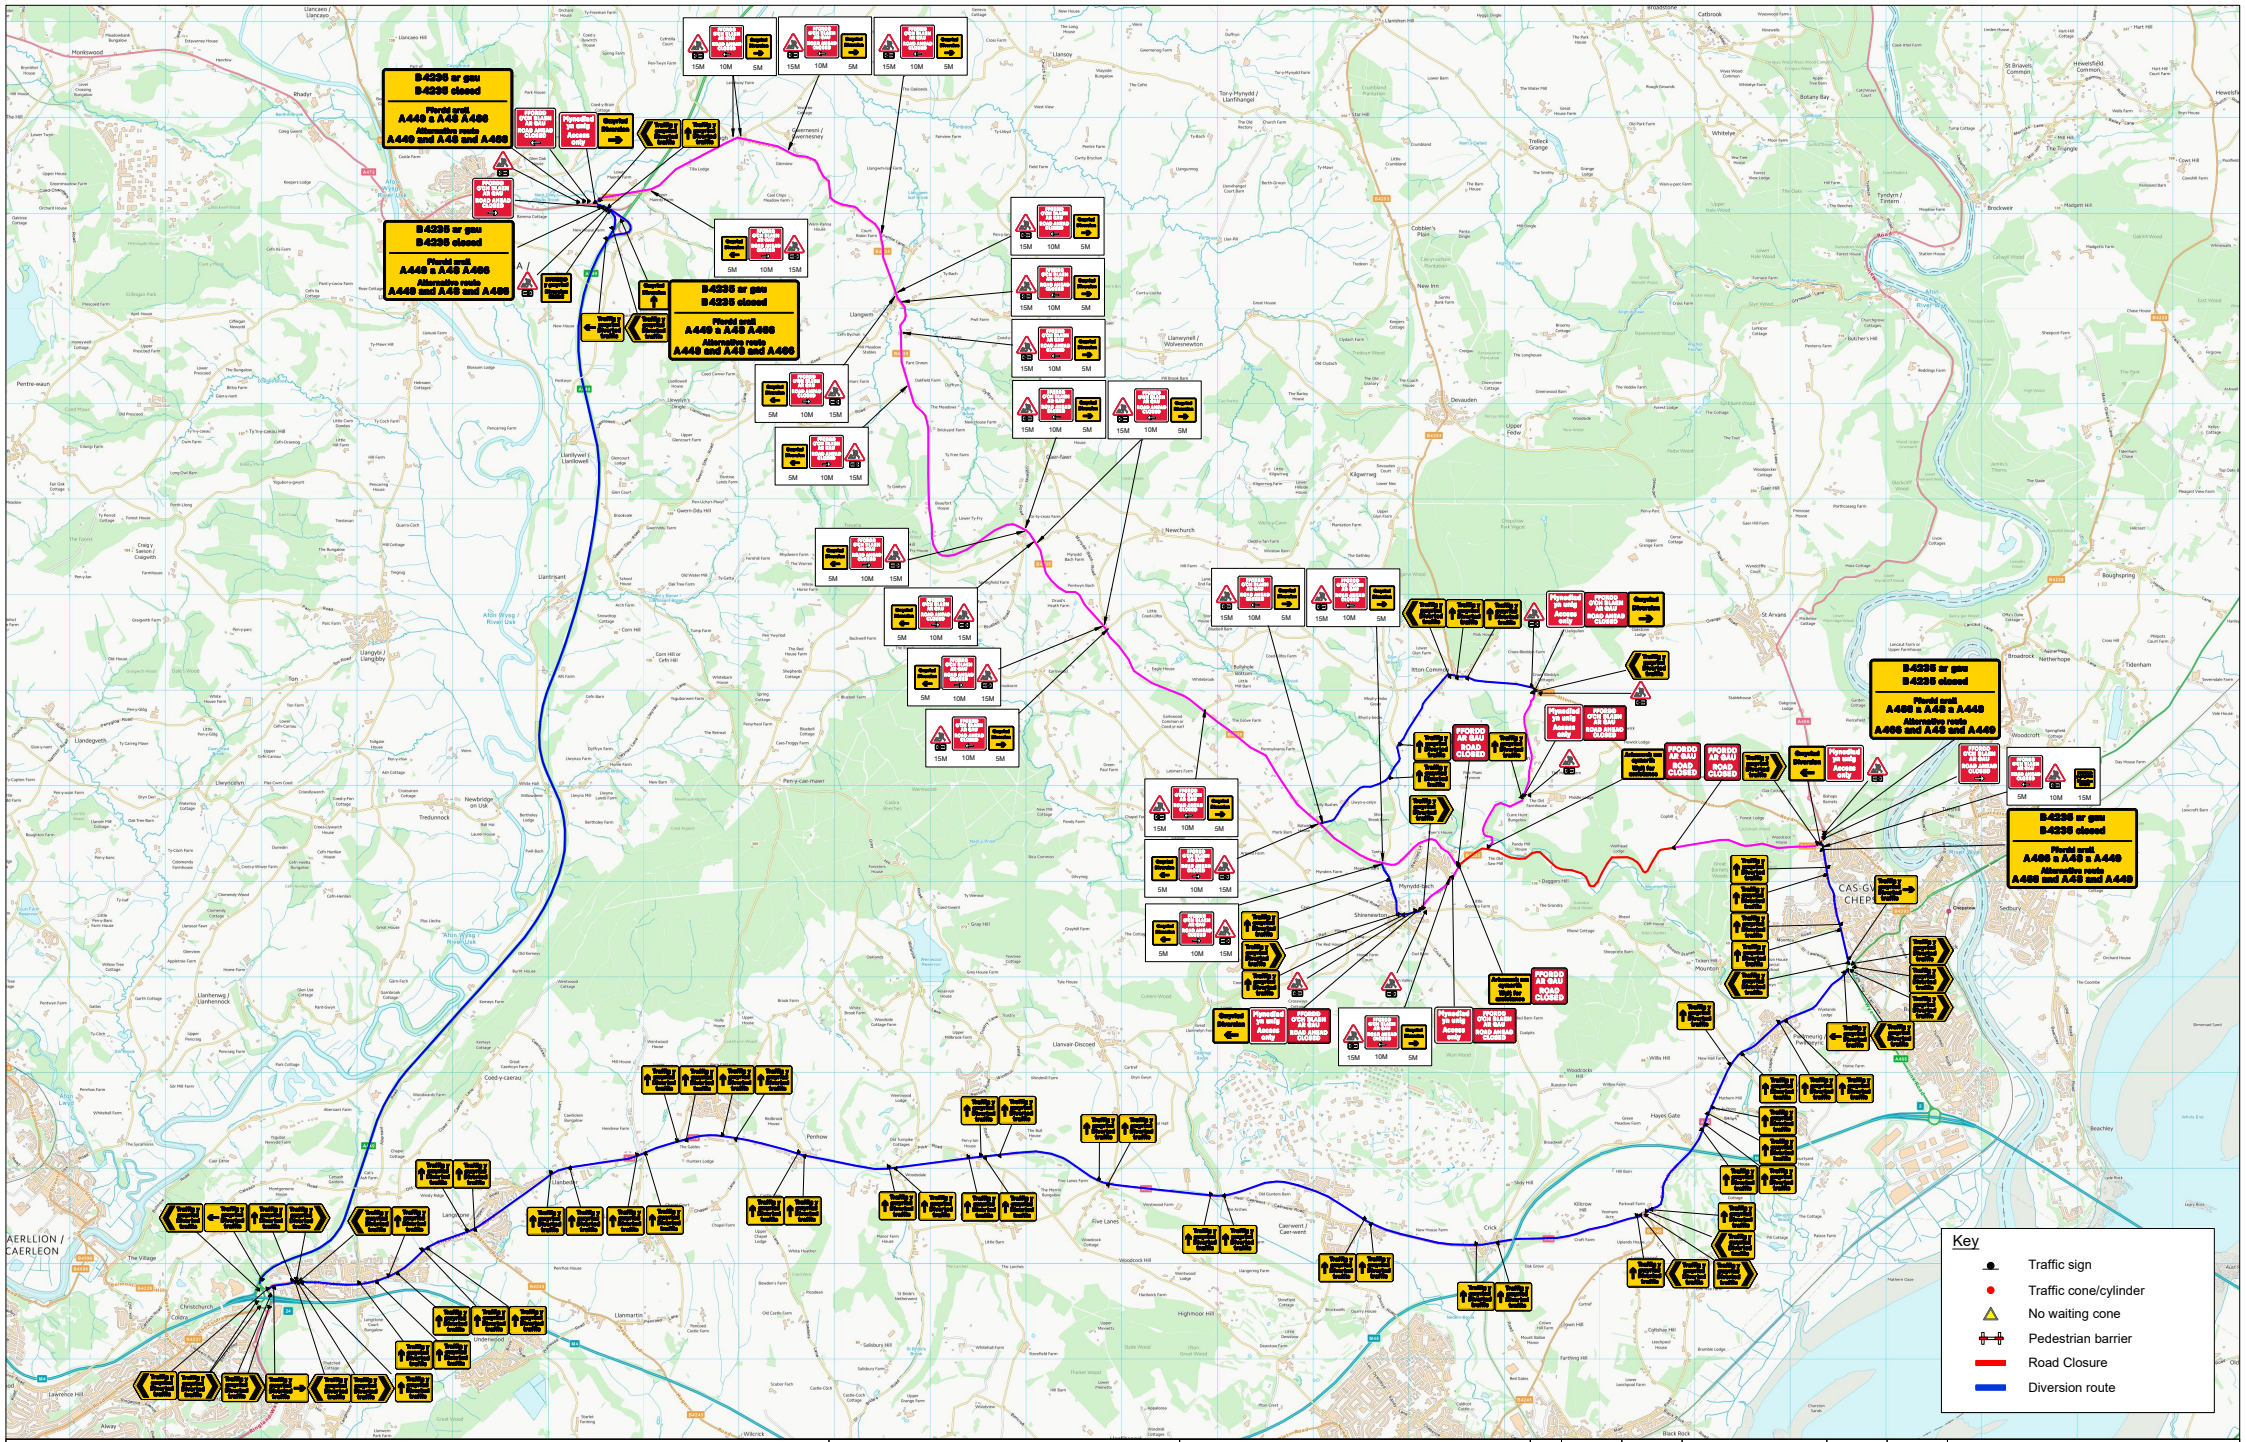

Drawing reference

009-000059-BJ-DGW-TMA-RGN-100001-P01

Notes : G143918

Customer : MONMOUTHSHIRE C C

Location :
Usk Road,
Shirenewton,
Monmouthshire, NP16 6B

Description :
Road closure & Diversion

Scale : NTS

Date : 15-10-2025

PREPARED BY	DGW	CHECKED BY	KM	APPROVED BY	BJ

REV	DATE	PREPARED BY	DESCRIPTION	CHECKED BY	APPROVED BY
-	-	-	-	-	-
-	-	-	-	-	-
-	-	-	-	-	-
P01	15/10/2025	DGW	FIRST ISSUE	KM	BJ

core highways

Sign Schedule	
	ID: 001 Qty: 2 Ref: 2703 Diverted traffic Size: 1112 x 731 @ 75 X-hgt
	ID: 002 Qty: 3 Ref: 2703 Diverted traffic Size: 1112 x 731 @ 75 X-hgt
	ID: 003 Qty: 1 Ref: 2702 Diversion Size: 1050 x 1000
	ID: 004 Qty: 2 Ref: 2702 Diversion Ends Size: 1050 x 1000
	ID: 005 Qty: 13 Ref: 2704 Diverted traffic Size: 1130 x 731 @ 75 X-hgt
	ID: 006 Qty: 56 Ref: 2703 Diverted traffic Size: 962 x 731 @ 75 X-hgt
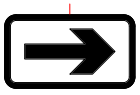	ID: 007 Qty: 12 Ref: 573 Direction to hazard right Size: 600 x 400 @ 100 X-Hgt
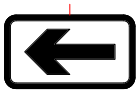	ID: 008 Qty: 18 Ref: 573 Direction to hazard left Size: 600 x 400 @ 100 X-Hgt
	ID: 009 Qty: 30 Ref: 7001 Road works ahead Size: 750 High
	ID: 010 Qty: 12 Ref: 2704 Diverted traffic Size: 1130 x 731 @ 75 X-hgt
	ID: 011 Qty: 15 Ref: 2702 Diversion Size: 1050 x 1000
	ID: 012 Qty: 2 Ref: 13.9 Schedule 13-9 : Temporary Information Size: 1121 x 788 @ 75 X-Hgt

Sign Schedule	
	ID: 013 Qty: 6 Ref: 13.9 Schedule 13-9 : Temporary Information Size: 1106 x 1050 @ 100 X-Hgt
	ID: 014 Qty: 25 Ref: 13.9 Schedule 13-9 : Temporary Information Size: 1177 x 1154 @ 75 X-Hgt
	ID: 015 Qty: 10 Ref: 2702 Diversion Size: 1050 x 1000
	ID: 016 Qty: 4 Ref: 7010.1 Nature of temporary hazard ahead - Road Ahead Closed Size: 1176 x 938 @ 75 X-hgt
	ID: 017 Qty: 4 Ref: 7010.1 Nature of temporary hazard ahead - Road Closed Size: 782 x 788 @ 75 X-hgt
	ID: 018 Qty: 5 Ref: 13.9 Schedule 13-9 : Temporary Information Size: 1363 x 835 @ 50 X-Hgt

Drawing reference

009-000059-BJ-DGW-TMA-RGN-100001-P01

Notes : G143918

Customer : MONMOUTHSHIRE C C

Location :
Usk Road,
Shirenewton,
Monmouthshire, NP16 6B

Description :
Road closure & Diversion

Scale : NTS

Date : 15-10-2025

REV	DATE	PREPARED BY	DESCRIPTION	CHECKED BY	APPROVED BY
-	-	-	-	-	-
-	-	-	-	-	-
-	-	-	-	-	-
P01	15/10/2025	DGW	FIRST ISSUE	KM	BJ

PREPARED BY: DGW | CHECKED BY: KM | APPROVED BY: BJ

core highways